


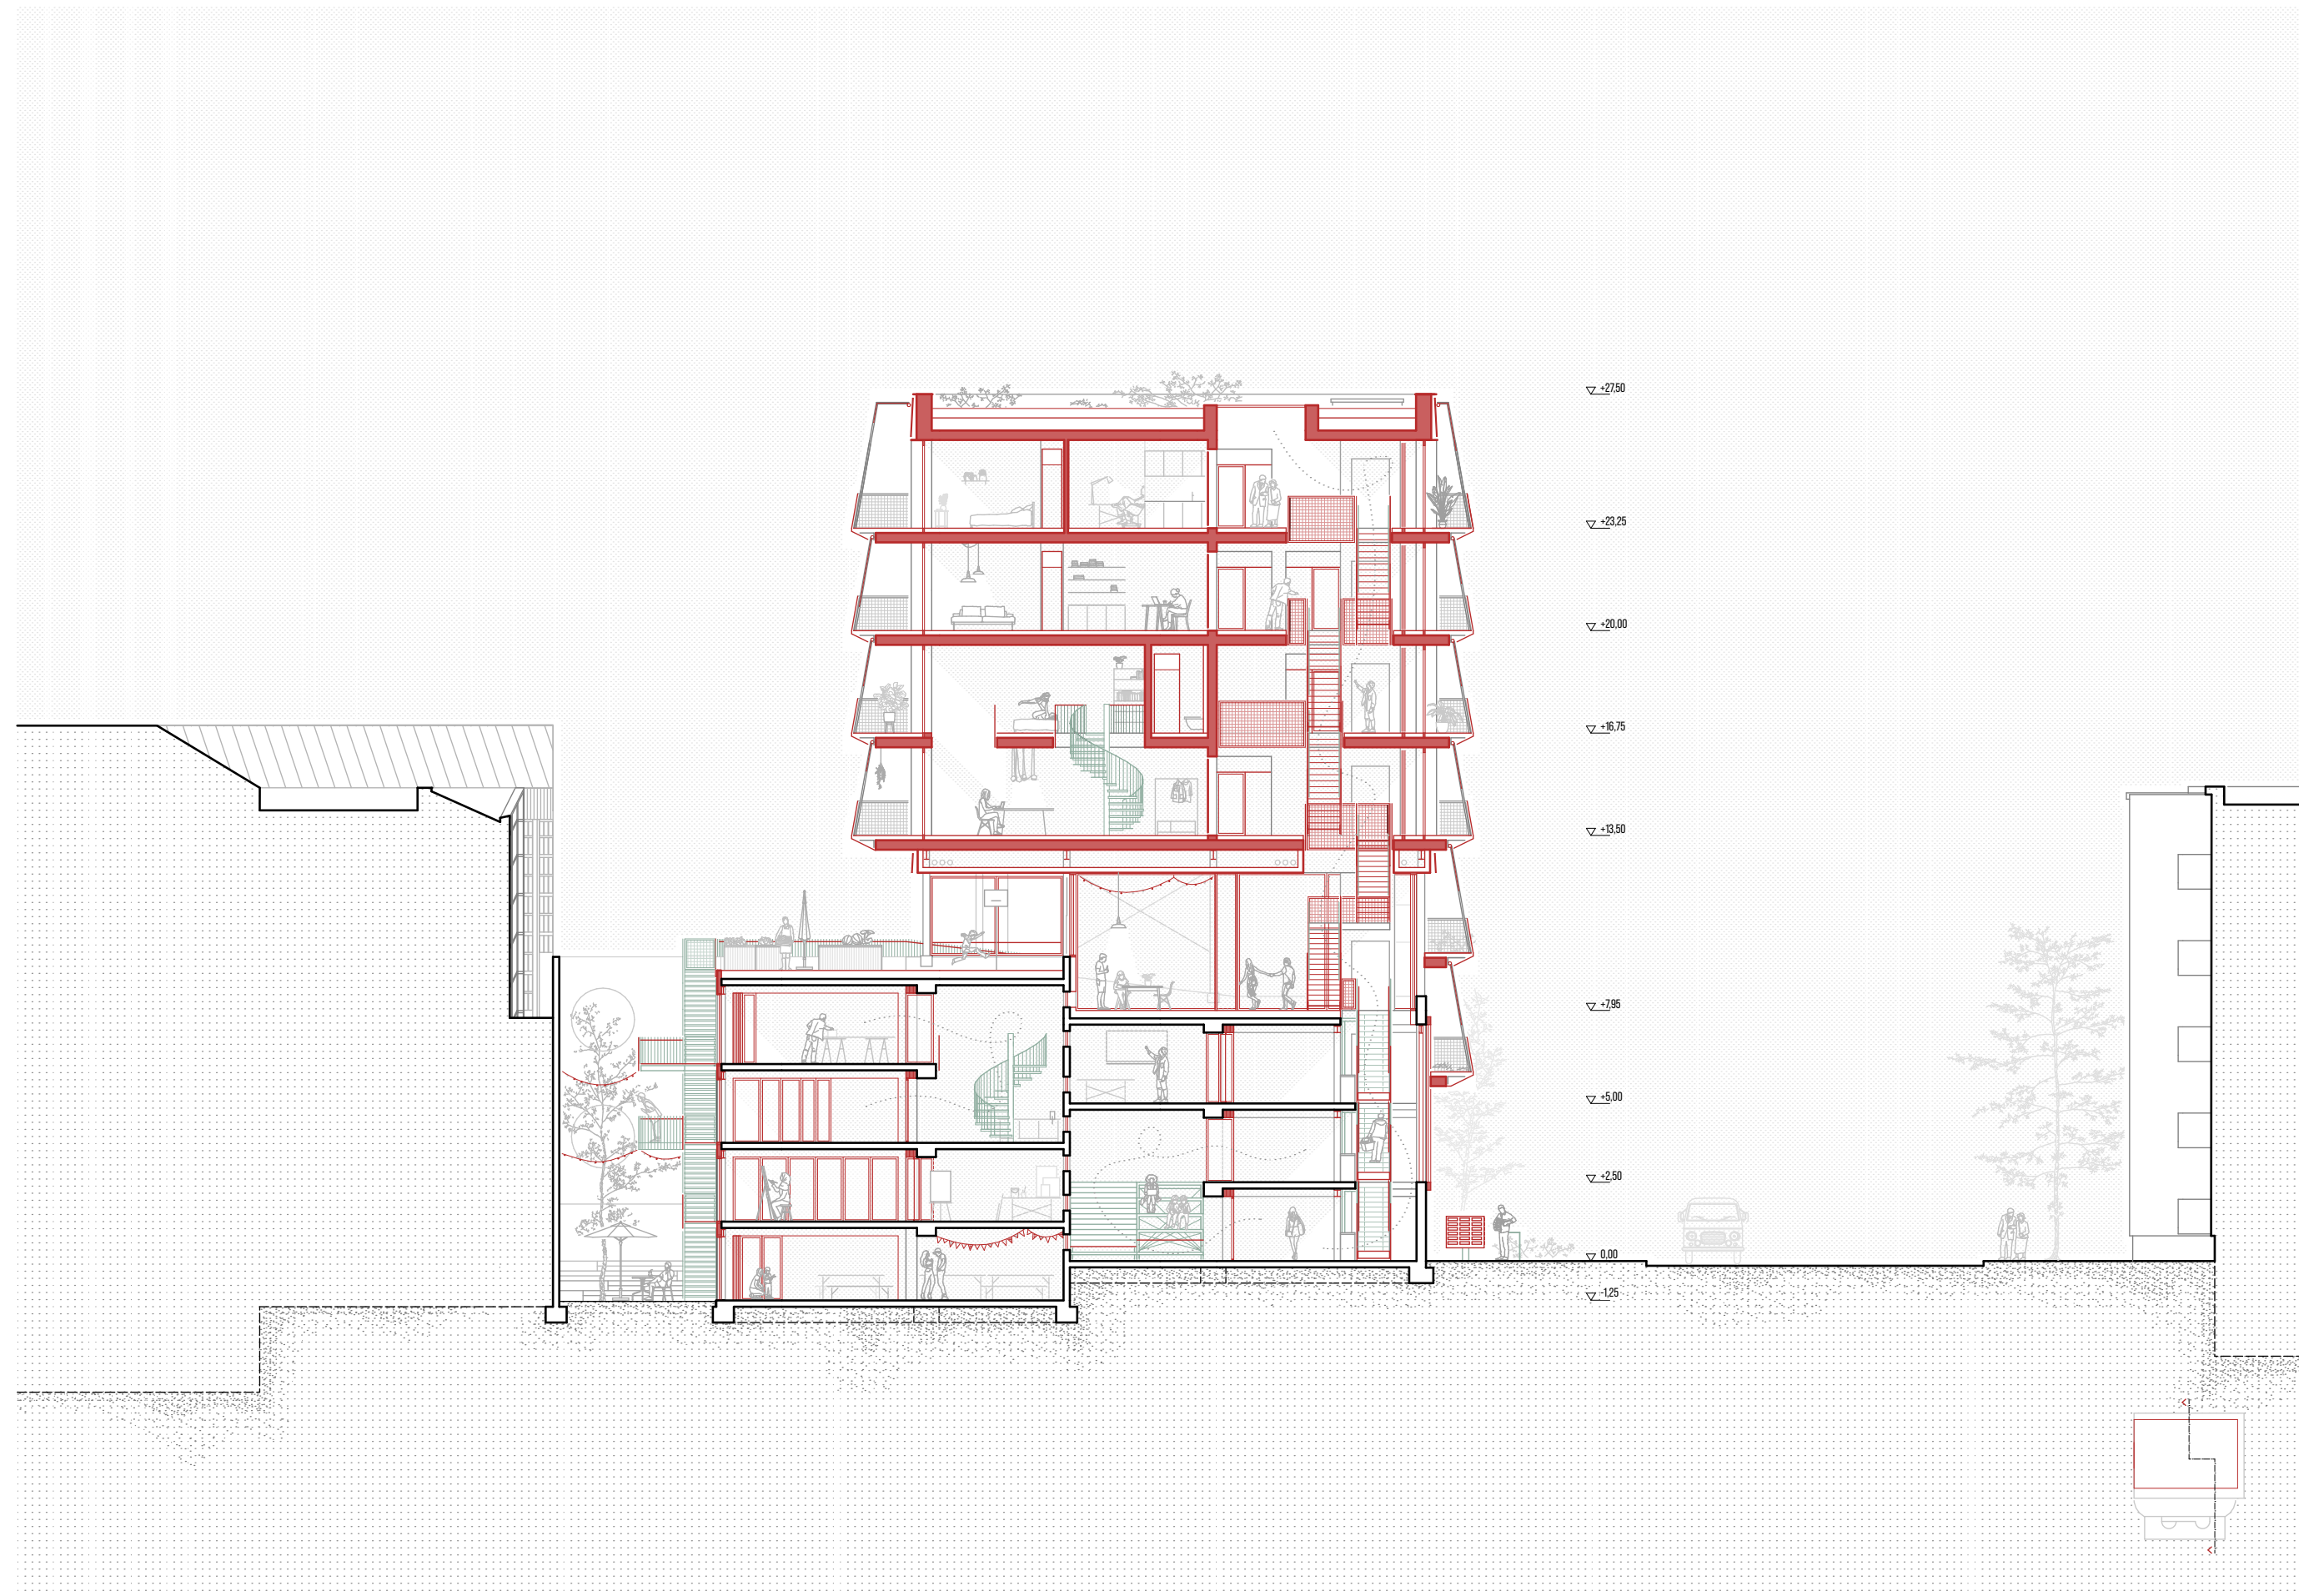

Schnitt A-A
1:200



Schnitt B-B
1:200